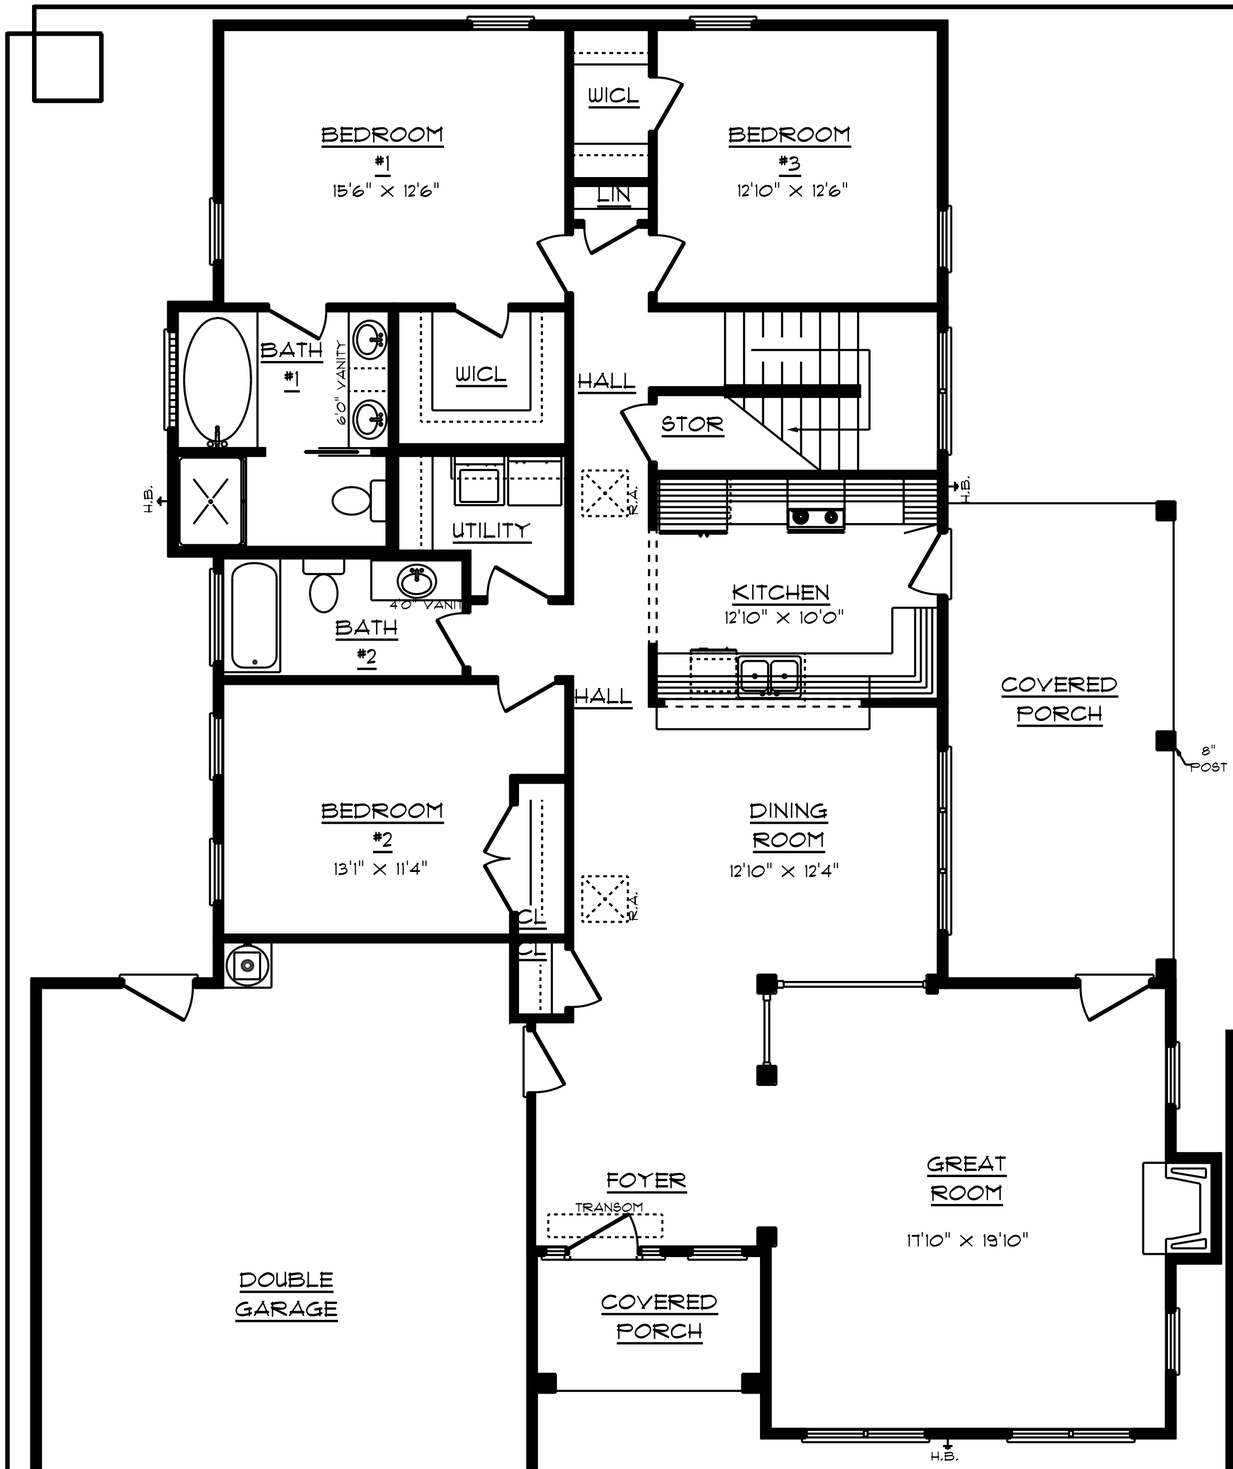

1830 S/F ON FIRST FLOOR
627 S/F ON SECOND FLOOR
2457 S/F TOTAL HEATED AREA
591 S/F IN GARAGE
60 S/F ON FRONT PORCH
209 S/F ON SIDE PORCH

FIRST FLOOR

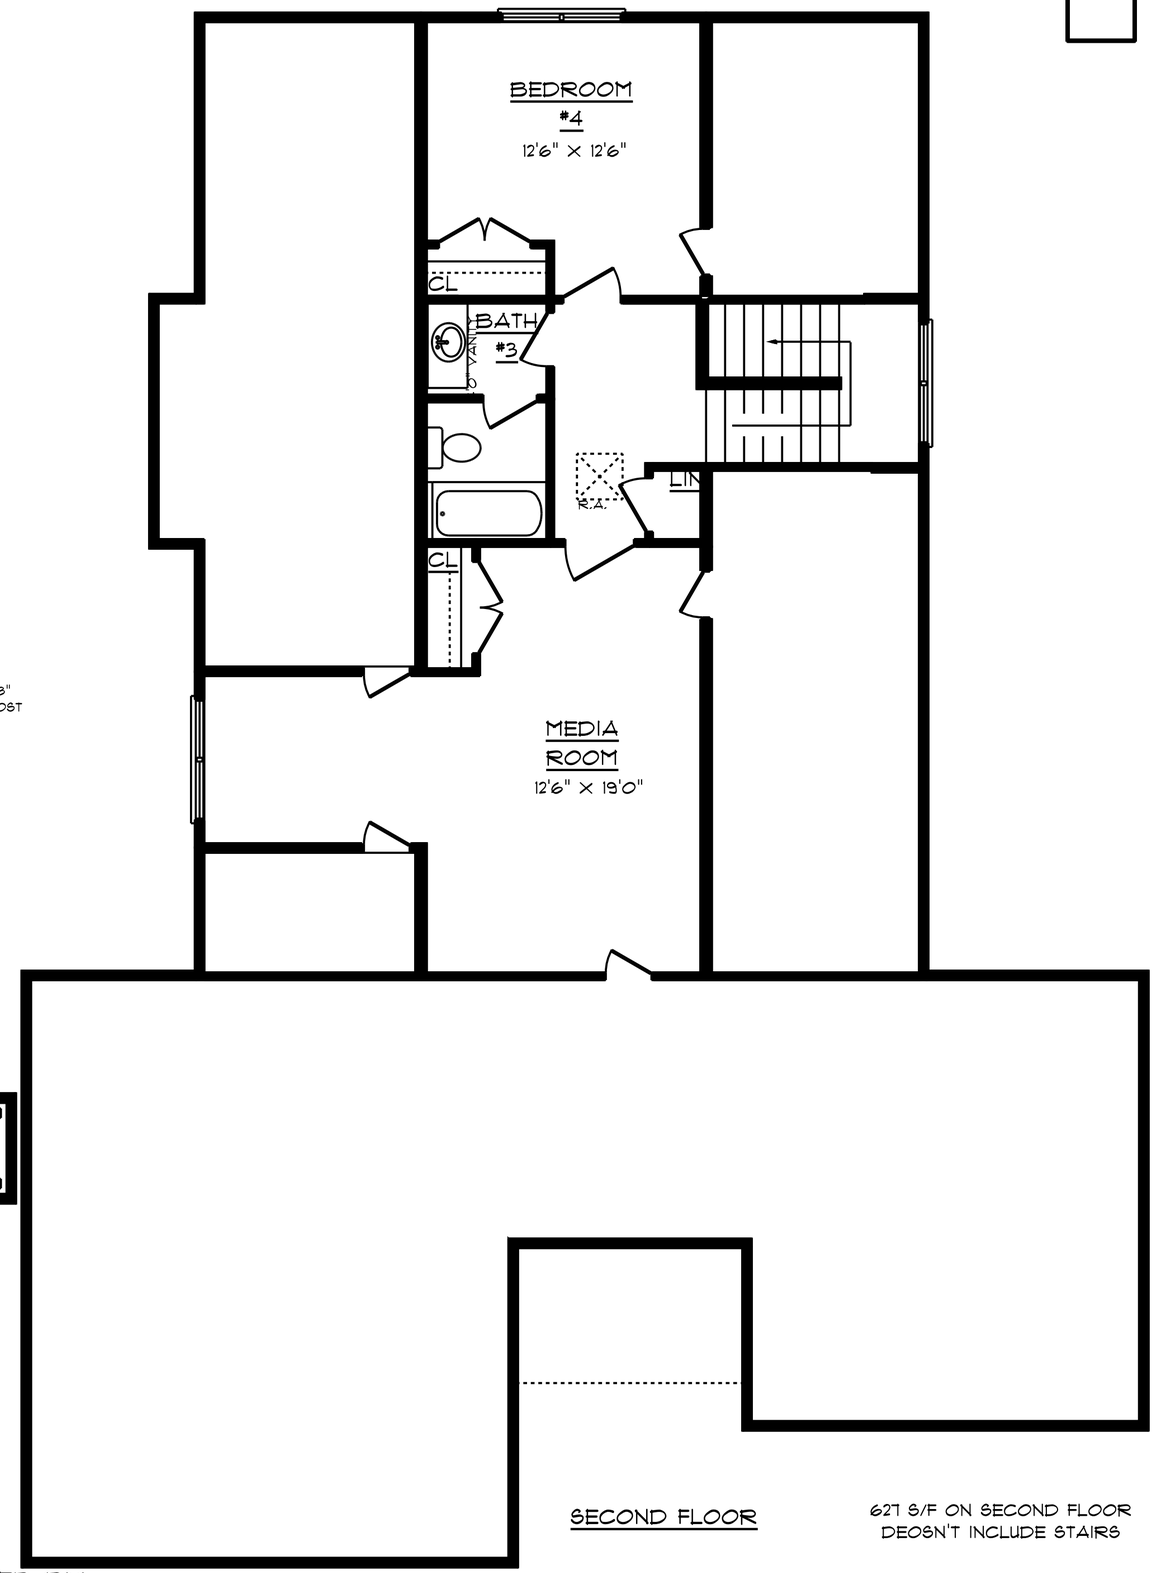

SECOND FLOOR

627 S/F ON SECOND FLOOR
DEOSN'T INCLUDE STAIRS

OVERALL WIDTH/DEPTH
50'0" X 68'0"

DESIGNED BY
CHARLES SMITH ASSOCIATES
907 MCPHERSON CHURCH RD.
FAYETTEVILLE, NC
(910) 484-5924

PLAN NUMBER
CS-2457