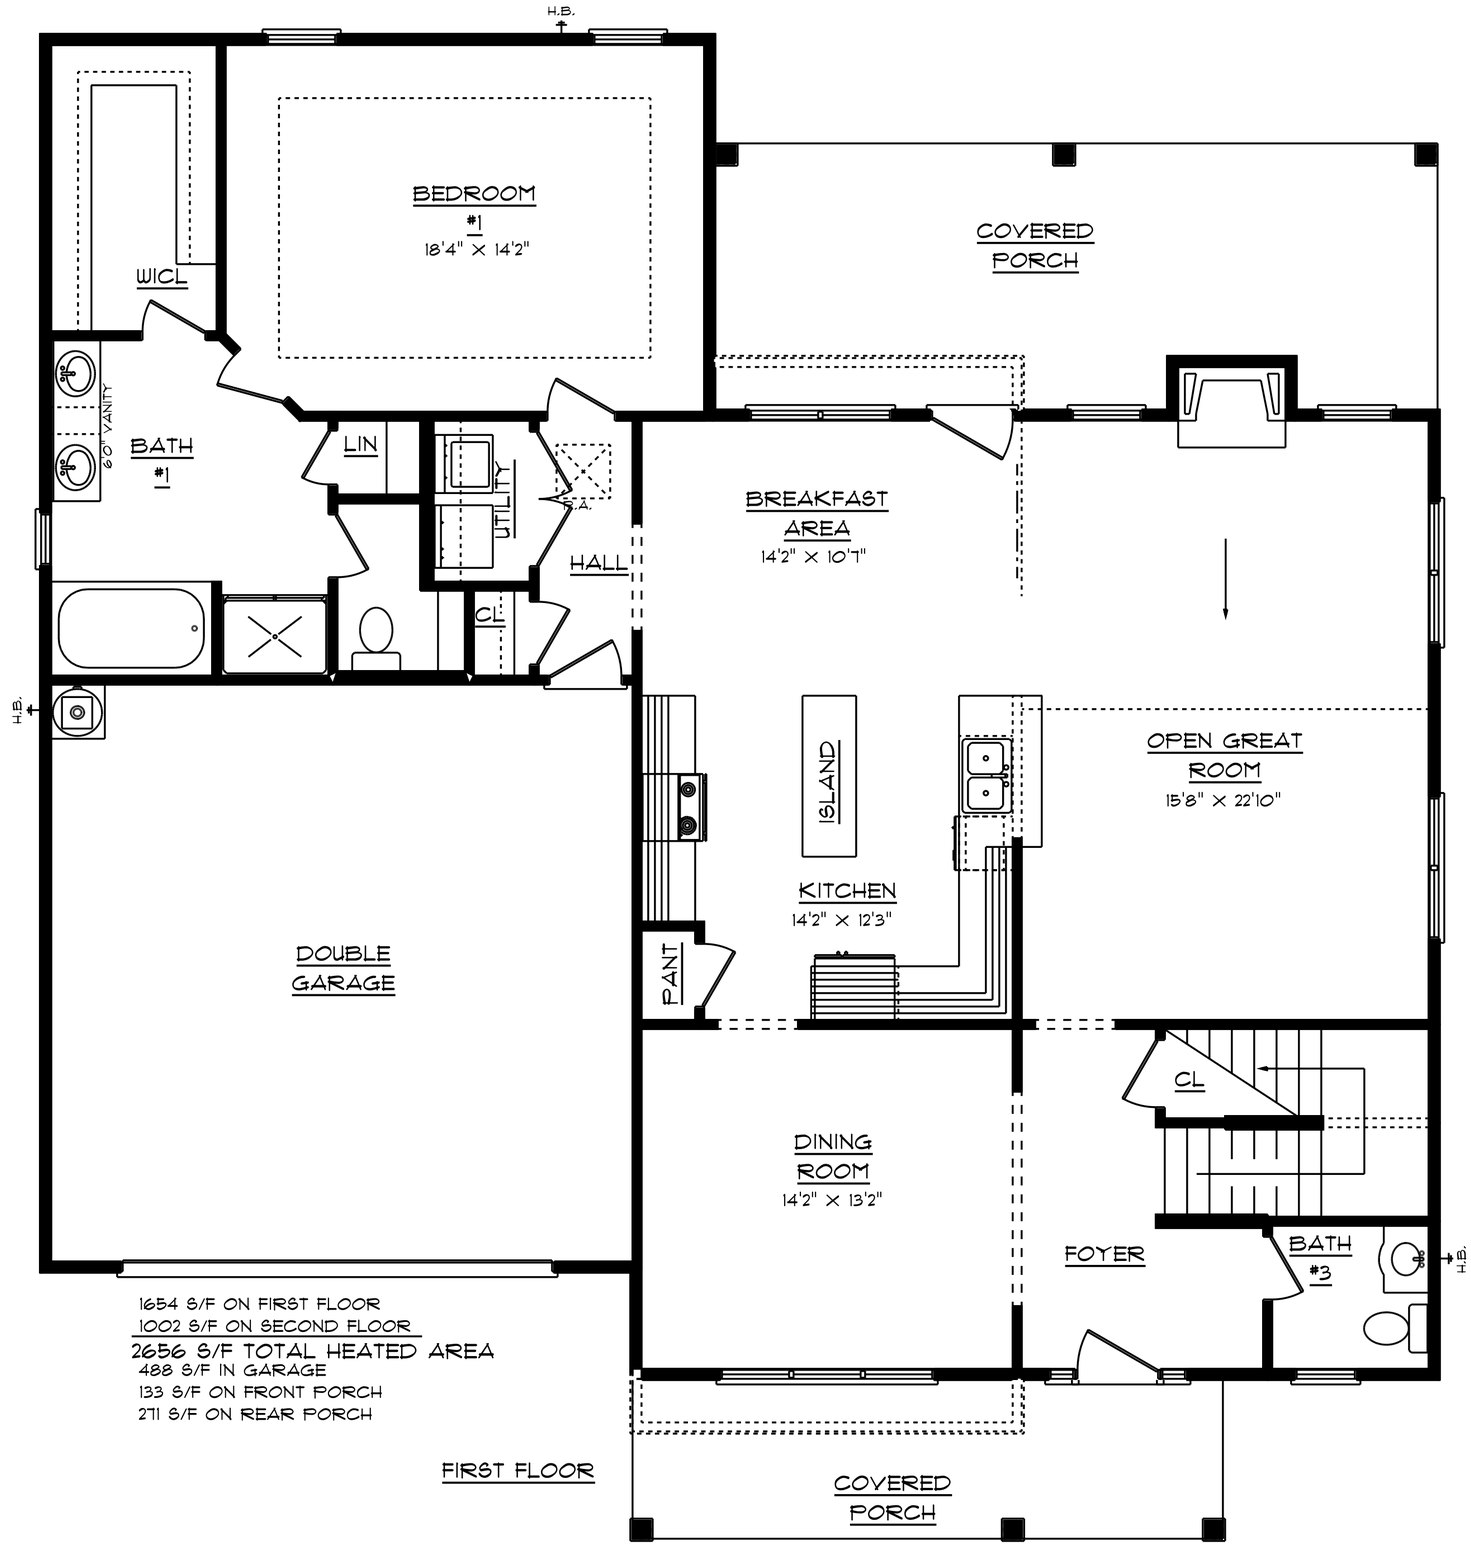

DESIGNED BY
CHARLES SMITH ASSOCIATES
907 MCPHERSON CHURCH RD.
FAYETTEVILLE, NC
(910) 484-5924

OVERALL WIDTH/DEPTH
52'0" X 56'0"

PLAN NUMBER
CS-2656